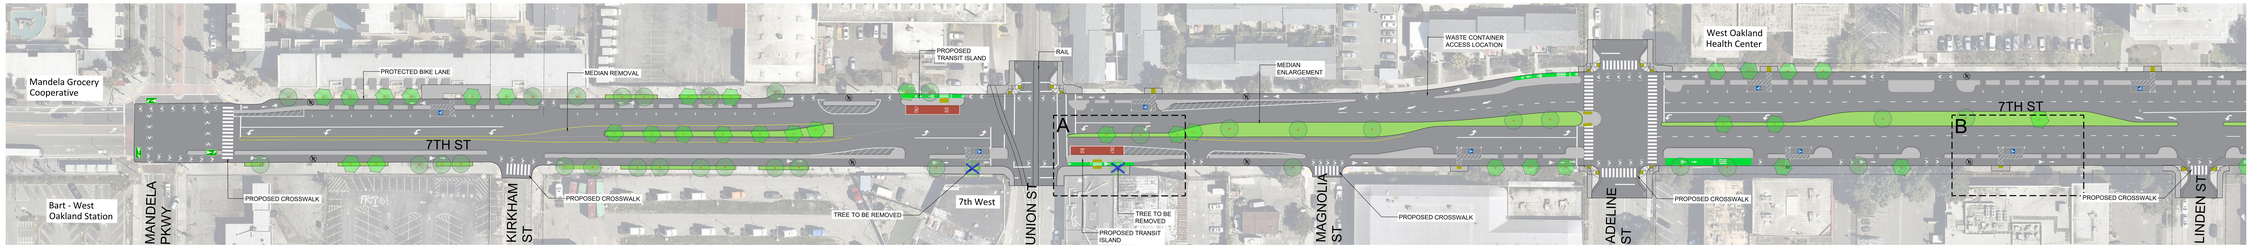

DETAIL A - TRANSIT BOARDING ISLAND, TYPICAL

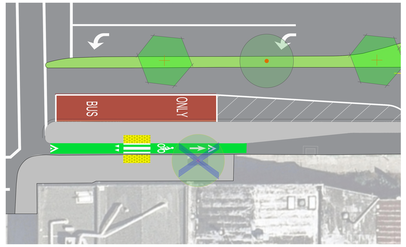

DETAIL B - STREET PARKING CURB ACCESS, TYPICAL

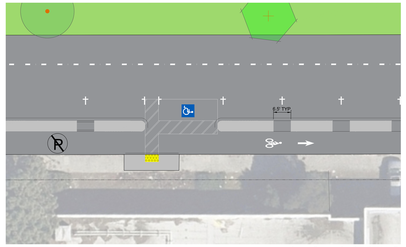

LEGEND

- PROPOSED TREES
- EXISTING TREES
- TREE TO BE REMOVED
- ORNAMENTAL PLANTING
- NEW ADA CURB RAMP
- HIGH VISIBILITY PEDESTRIAN CROSSINGS

7TH STREET CONNECTION PROJECT

City of Oakland | Department of Transportation

OCTOBER 11, 2023