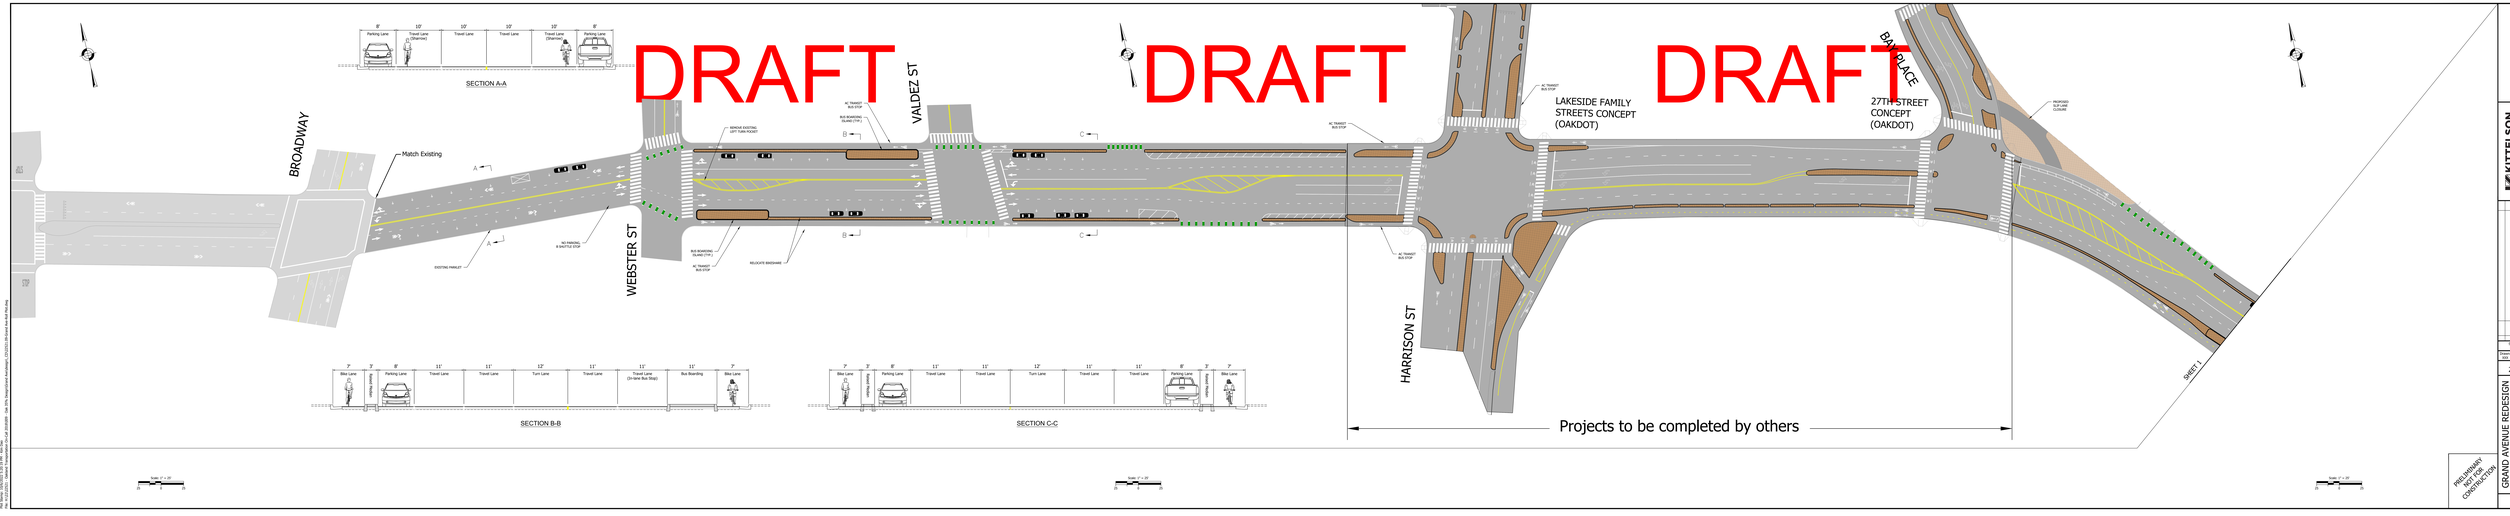

KITTELSON & ASSOCIATES, INC.
610 SW ALDER STREET, SUITE 900
PORTLAND, OR 97205
P 503.228.5230 F 503.228.1285

REVISION	DATE

PRELIMINARY NOT FOR CONSTRUCTION

DRAWN BY	CHECKED BY	APPROVED BY

22521.09

GRAND AVENUE REDESIGN
ROLL PLOT - SHEET 1

SHEET NO.
RP01

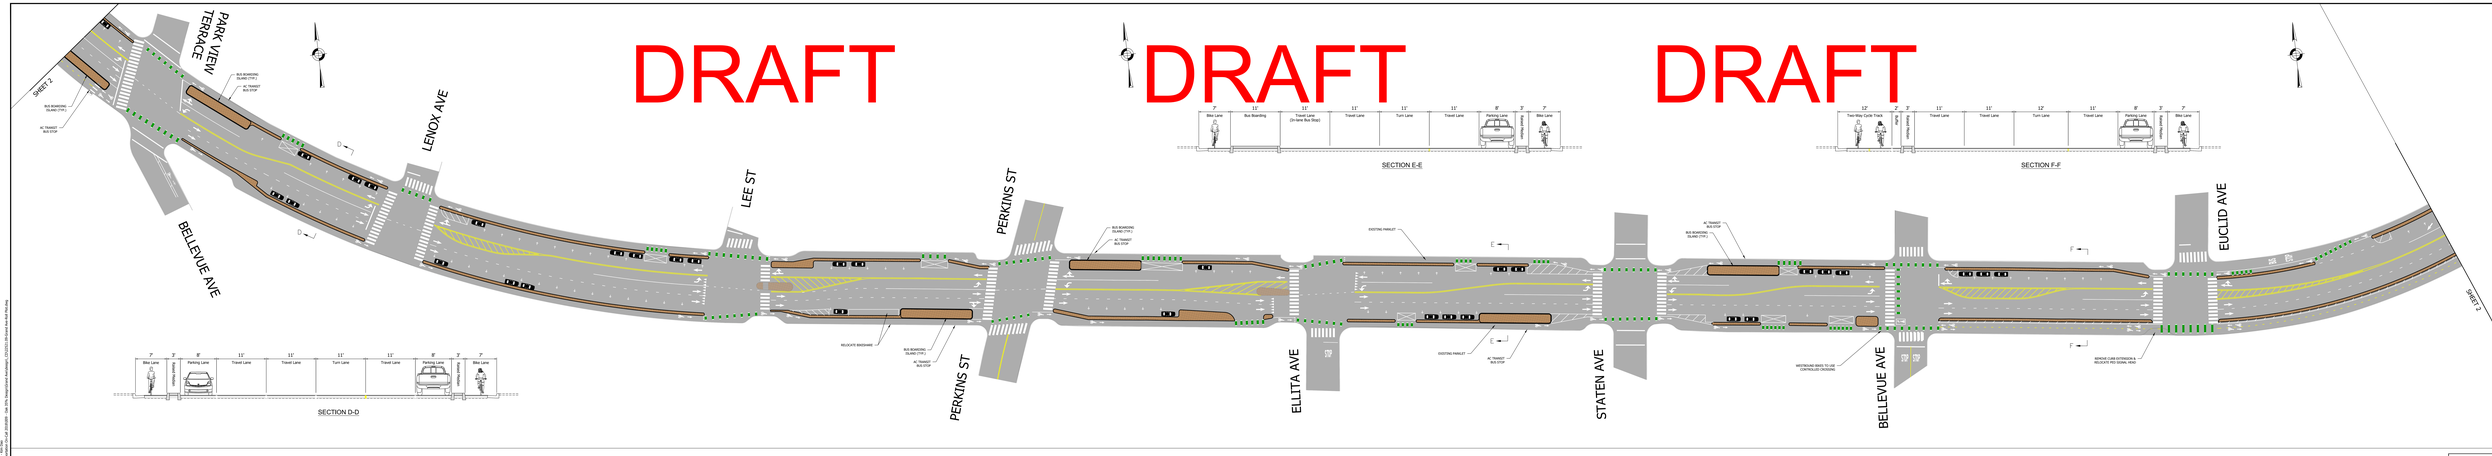

KITTELSON & ASSOCIATES, INC.
610 SW ALDER STREET, SUITE 900
PORTLAND, OR 97205
P 503.228.5230 F 503.273.8169

REVISIONS	
NO.	DATE
1	12/19/22

PRELIMINARY NOT FOR CONSTRUCTION

DESIGNED	DRAWN	REVIEWED
CAM	CAM	CAM

22521.09

GRAND AVENUE REDESIGN
ROLL PLOT - SHEET 2

SHEET NO.
RP02

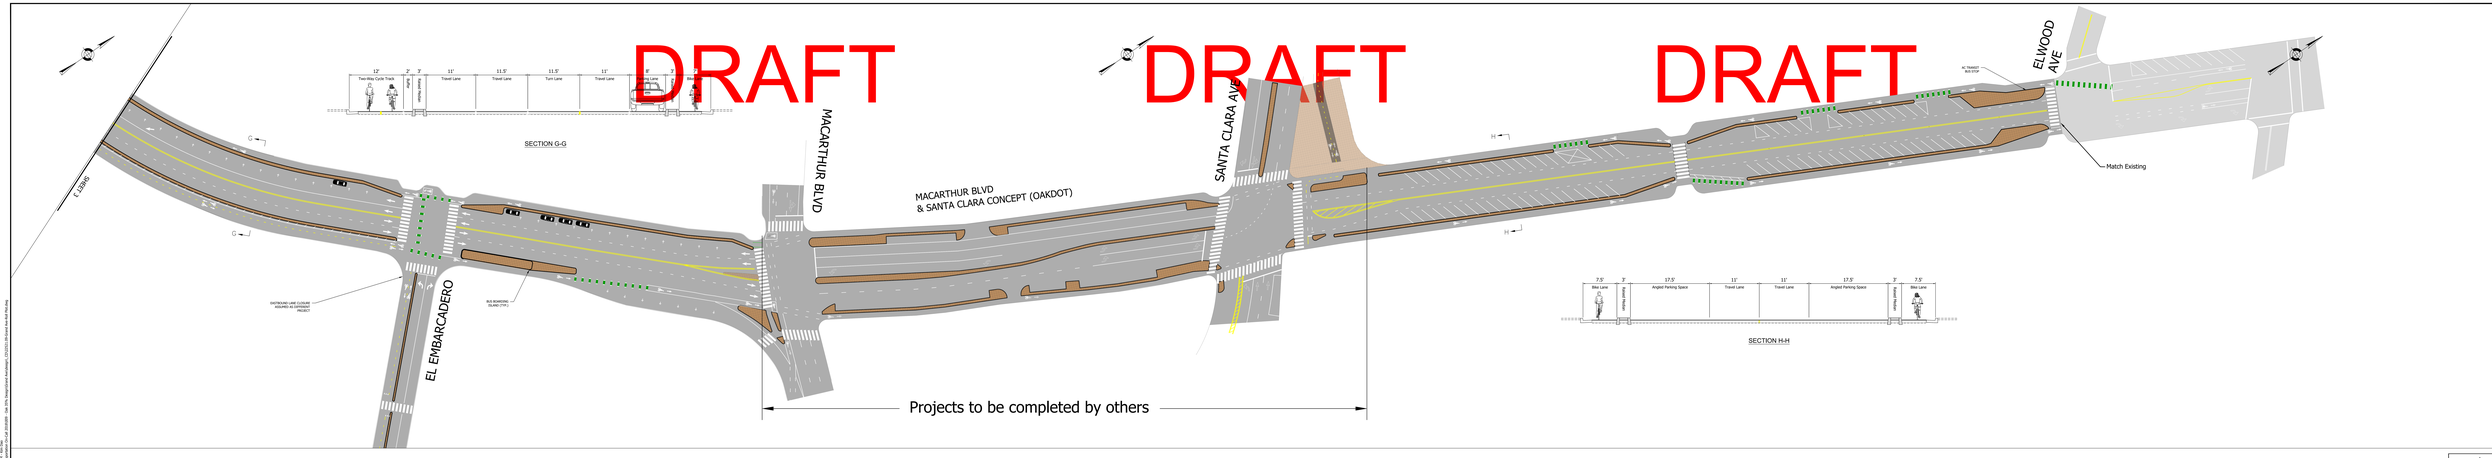

KITTELSON & ASSOCIATES, INC.
101 SW MAIN STREET, SUITE 1600
PORTLAND, OR 97204-3213
PH (503) 228-5230
FAX (503) 273-8169
W-W.KITTELSON.COM

REVISION	DATE	BY
1		
2		
3		
4		
5		

SUBMITTED FOR REVIEW BY:
DESIGNED BY:
DRAWN BY:
CHECKED BY:

DATE	PROJECT NO.	PLOT SCALE
12/12/2022	22521.09	1:20

PRELIMINARY NOT FOR CONSTRUCTION

GRAND AVENUE REDESIGN
ROLL PLOT - SHEET 3

SHEET NO.
RP03