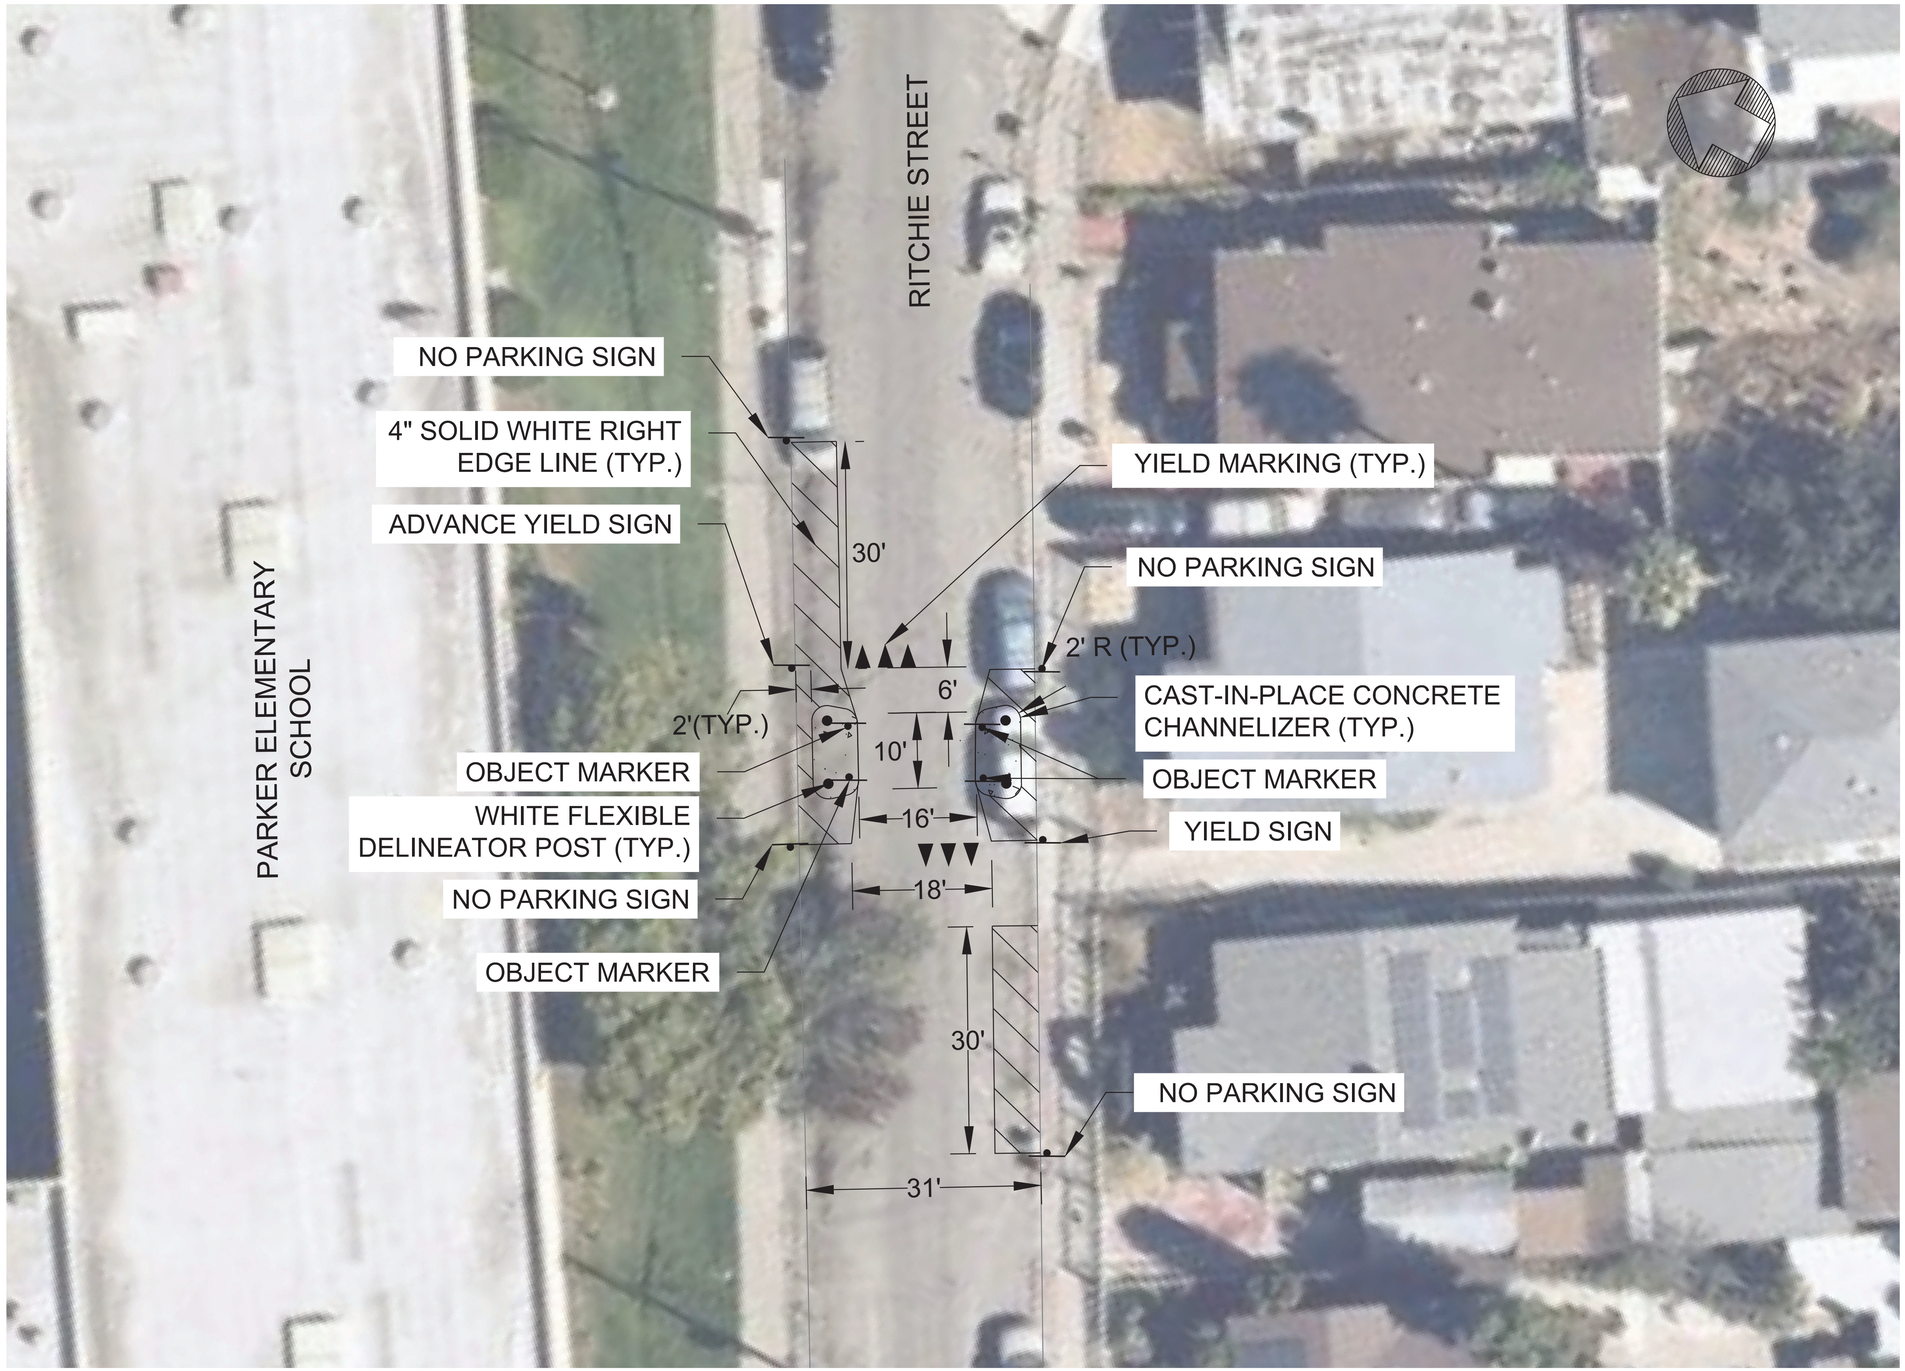

N.T.S.

alta

304 12th Street, Suite 2A | Oakland, CA 94607
510-540-5008 | altago.com

NEY AVENUE TRAFFIC CALMING

RITCHIE STREET PINCH POINT

OAKLAND, CA